Name of Work :- Construction of CC road & RCC drain at cross roads of 3rd Cross roads and surrounding area at Kattigenahalli Village in Ward No.05

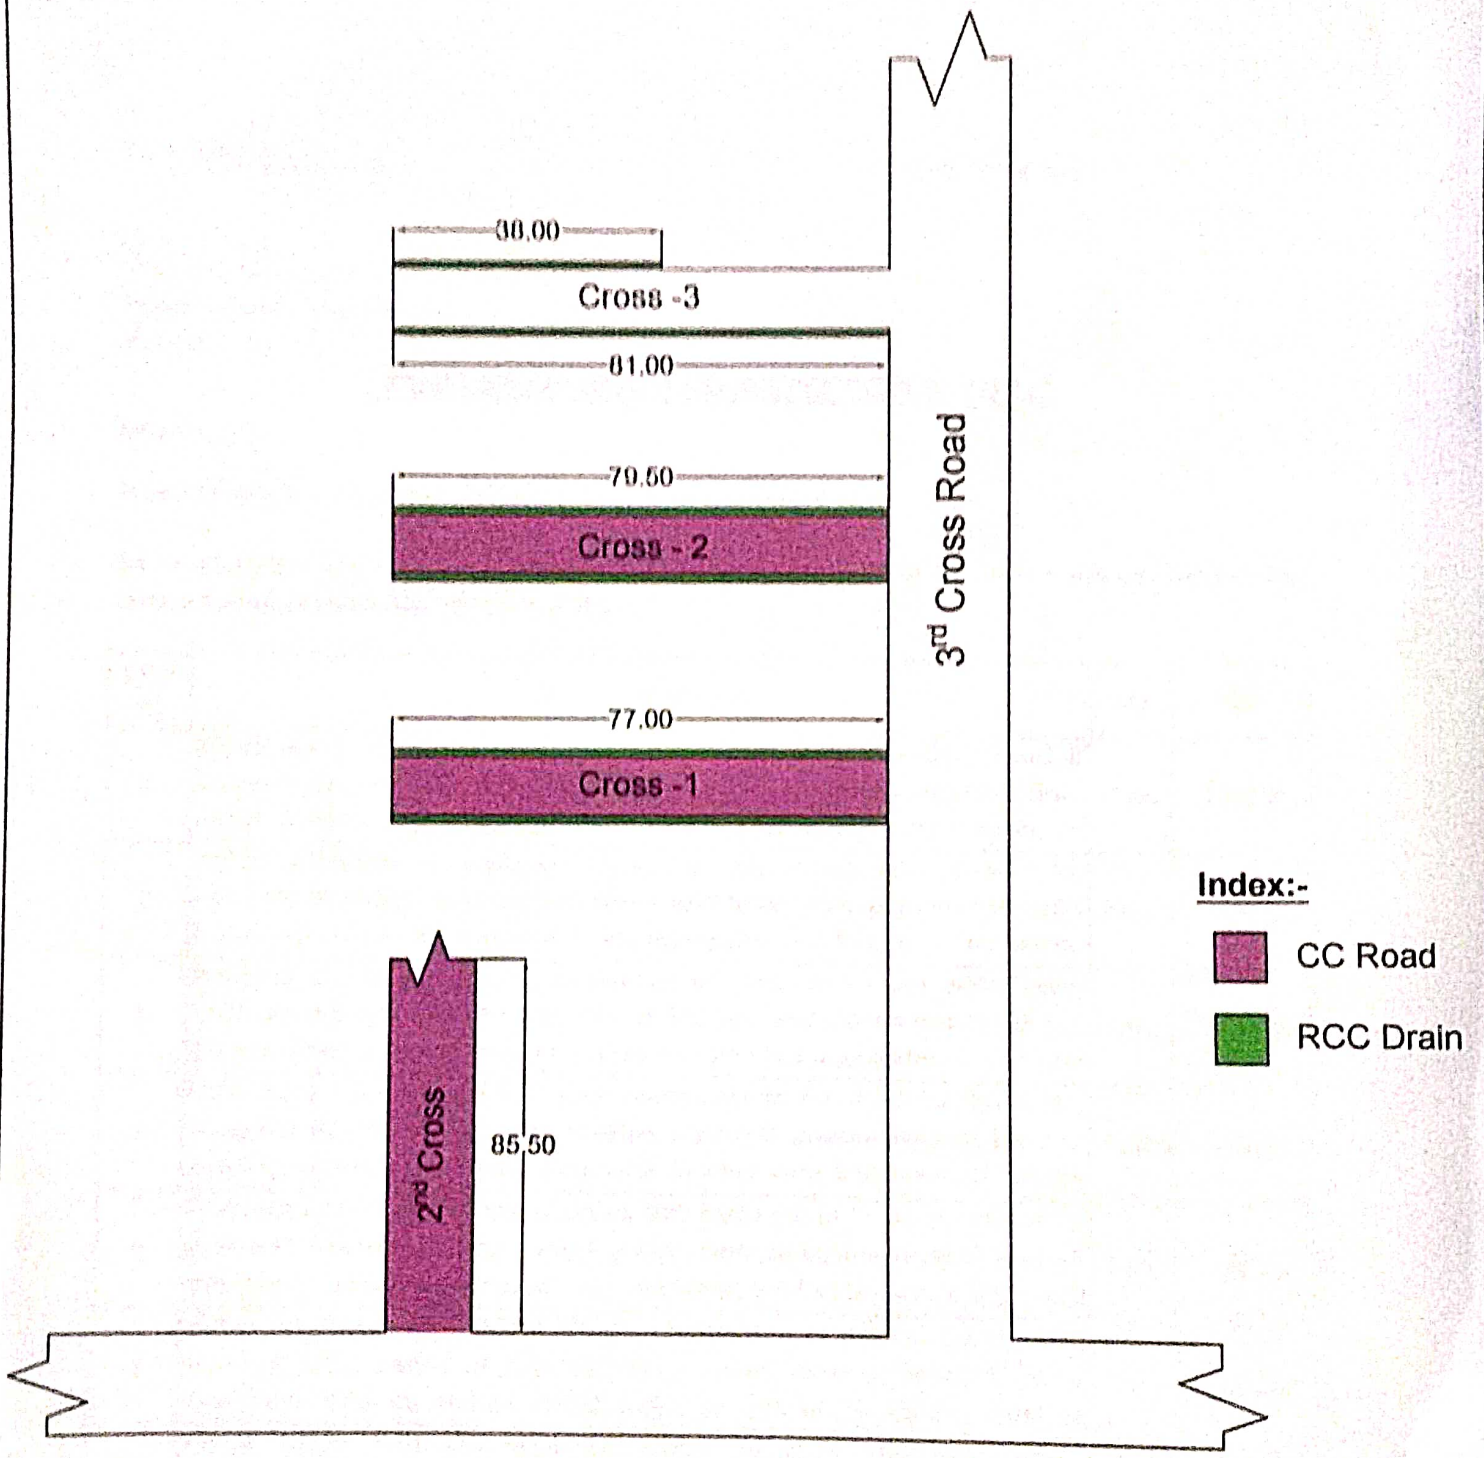

Assistant Engineer
Ward No.05

Assistant Executive Engineer
Byatarayanapura Sub division,

All Dimensions are in Meters

EMAIL:newzen576@gmail.com